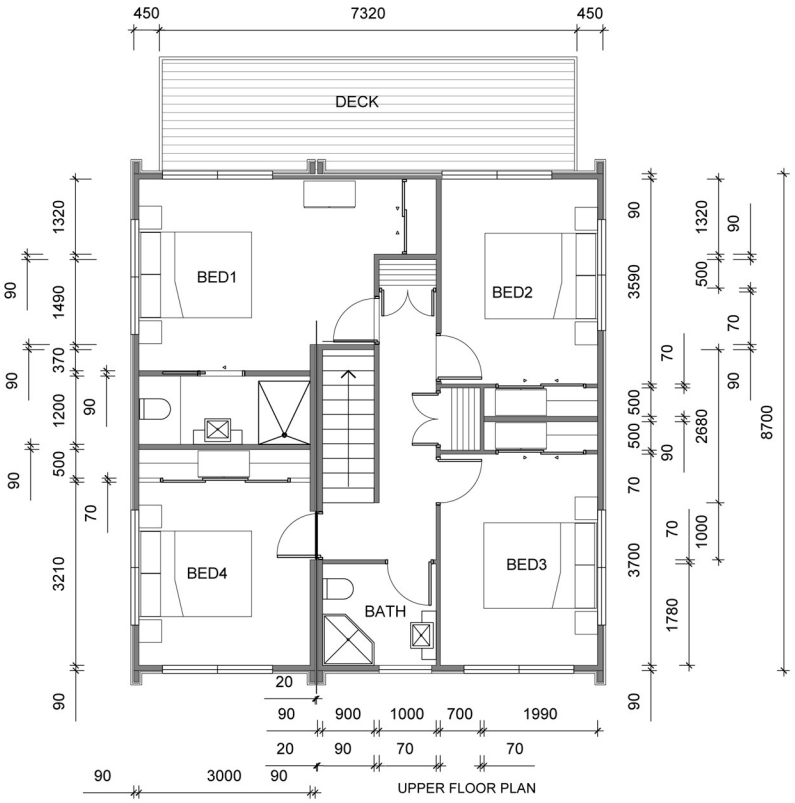

UPPER FLOOR PLAN

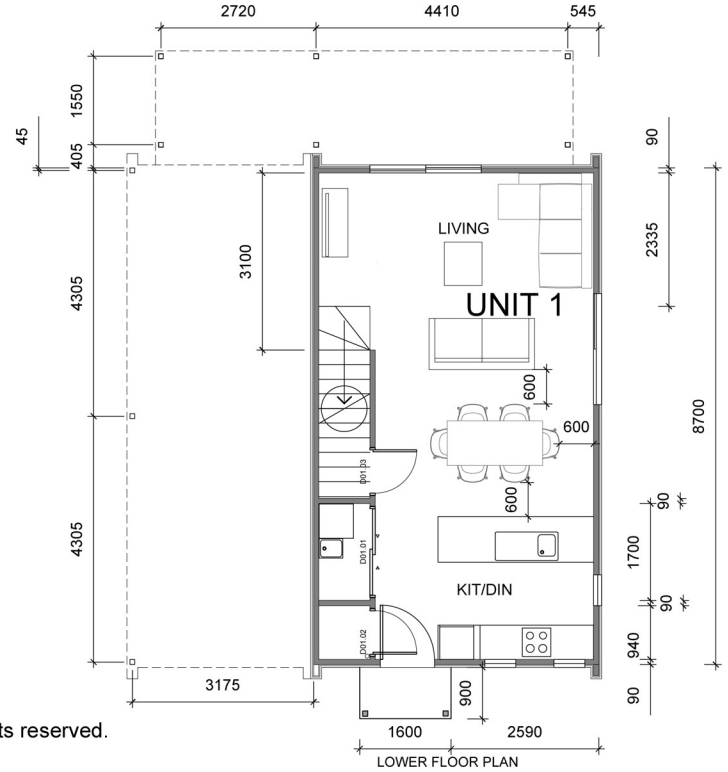

LOWER FLOOR PLAN

© 2018 Halsey Investments · All rights reserved.

Halsey Homes

© THIS DESIGN AND DRAWING ARE COPYRIGHT
ALL RIGHTS RESERVED
DO NOT SCALE
CONTRACTOR TO VERIFY DIMENSIONS ON SITE BEFORE COMMENCING WORK

REVISIONS

No	Details	Date

4337 GREAT NTH ROAD
AUCKLAND

TITLE
PROPOSED FLOOR PLANS UNITS 1

A2-02 REVISION 1

Drawing Scale: 1:100@A3
Date: AUG 2018
Drawn: VV
Checked:
Project No: 100719